



City of Fraser

CENTENNIAL COMMUNITY

MAYOR
Michael Carnagie
MAYOR PRO-TEM
David Winowiecki

COUNCIL
Amy Baranski
Kathy Blanke
Suzanne Kalka
Michael Lesich
Patrice M. Schornak

FRASER CITY COUNCIL – SPECIAL VIRTUAL MEETING THURSDAY, APRIL 29, 2021 @ 6:30PM

- I. CALL TO ORDER
- II. PLEDGE OF ALLEGIANCE
- III. ROLL CALL OF COUNCIL MEMBERS
- IV. APPROVAL OF AGENDA
- V. CITIZEN PARTICIPATION ON AGENDA ITEMS
- VI. REQUESTS FOR COUNCIL ACTION
 1. City Clerk Discussion
 2. Proposed Park Renovation Update
 3. City Manager Application Review
- VII. REPORT OF MAYOR AND CITY COUNCIL
- VIII. CITIZEN PARTICIPATION
- IX. CLOSED SESSION
 1. To consult with City's legal Counsel regarding Trial or Settlement Strategy in connection with Macomb County Circuit Court Case 2019-002843-cd.
- X. ADJOURNMENT

(Posted Wednesday, April 28, 2021 @ 4:00 pm)

IT is inviting you to a scheduled Zoom meeting.
Topic: Council Meeting
Time: Apr 29, 2021 06:30 PM Eastern Time (US and Canada)
Join Zoom Meeting
<https://us02web.zoom.us/j/83450351690>
Meeting ID: 834 5035 1690
Passcode: 498408
One tap mobile
+13017158592,,84625953078# US (Washington DC)
+13126266799,,84625953078# US (Chicago)
Dial by your location
+1 301 715 8592 US (Washington DC)
+1 312 626 6799 US (Chicago)
+1 929 205 6099 US (New York)

+1 253 215 8782 US (Tacoma)

+1 346 248 7799 US (Houston)

+1 669 900 6833 US (San Jose)

Meeting ID: 834 5035 1690

Find your local number: <https://us02web.zoom.us/j/83450351690>

NOTICE OF ELECTRONIC PUBLIC MEETING

The Michigan Department of Health and Human Services issued an order on March 2, 2021 that prohibits indoor gatherings of more than 25 people at non-residential venues, and the Michigan Department of Labor and Economic Opportunity issued emergency rules on October 14, 2020 regarding remote work by employees when feasible. In addition, the City of Fraser has declared a local state of emergency, due to the ongoing COVID-19 pandemic. To ensure against violating the indoor gathering requirements for mandatory social distancing due to the limited space within the City Council Chambers, and in the interest of achieving the goal expressed in the MDHHS order and the MDLEO rules to protect the public health, particularly during a local state of emergency, the **Fraser City Council** will meet electronically on **April 29, 2021**

@ 6:30PM in accordance with the Open Meetings Act, using the Zoom platform for videoconferencing and public access."

This notice is required to ensure that those wishing to observe and/or participate in the meeting have the opportunity to do so. The public can participate via the Zoom application, internet access via the Zoom website, and/or via telephone using the Zoom telephone number and meeting ID. The public will be able to hear Council members and will be permitted to speak for up to five minutes during the public participation portion(s) of the agenda. Please note that callers/viewers will automatically be muted, and must remain muted until called upon to speak by the Mayor. Written comments will be accepted prior to the date and time (no later than 4:30pm on the day of the meeting) by the City Clerk @ clerk@micityoffraser.com. During the meeting, members of the public may e-mail comments to publicmeeting@micityoffraser.com. The e-mail must provide the following: 1. Your name, address, and e-mail address 2. The agenda item in your subject line, if your comments pertain to a specific agenda item. To contact members of the City Council in order to provide input or ask questions on any business before the City Council at the meeting, please use the contact information found on the City of Fraser website: www.ci.fraser.mi.us. Public Hearing comments will be heard during any Public Hearing that is conducted during the meeting, and other comments will be heard or reviewed during public participation. The City of Fraser provides live public access to this meeting on Comcast Channel 5 and WOW Channel 10 and online at www.ci.fraser.mi.us. This live public access meets the OMA's requirements that all public body deliberations and decisions take place at a meeting open to the public. In addition, if technology permits, the meeting will also be streamed via the YouTube website and application. In the event of a change in the status of statewide or local states of emergency, the City Council meeting may be changed from a remote meeting to a live in-person meeting to be held at Fraser City Hall, 33000 Garfield Road, Fraser, MI 48026, on the same date and at the same time. The City will post notice of any change in method of conducting the meeting from a remote meeting to an in-person live meeting, and/or any change in the meeting place for this meeting, to the City's website at www.ci.fraser.mi.us. Interested parties should periodically check for such changes or contact the City Clerk's Office at (586) 293-3100. The City of Fraser thanks all of you for your understanding and support as we all attempt to navigate these challenging times together.

City of Fraser Administration - February 2021



Vincent Neyland <neylandv@micityoffraser.com>

Park Renovation Project

1 message

DPW Superintendent <dpwsupt@micityoffraser.com>

Mon, Apr 26, 2021 at 11:04 AM

To: Vincent Neyland <neylandv@micityoffraser.com>

Vince,

I will be sending you multiple emails with the quotes, site plans and 3D site plans for all three parks. I will be sending 2 separate 3D site plans for Meadows Park, one with a purple and beige color scheme and one with a green and beige color scheme, during one of the site visits with City Council and the Recreation Commission. One of the Recreation Commission members was adamant about the color scheme at Meadows Park being green and not purple. For this reason, I had 2 3D site plans designed. Please let City Council know that is my professional recommendation to go with the purple and beige color scheme that I had picked out. We are going with a greenland brown color scheme at Boris Park and the same colors were used at Somerset Park as well, so I don't feel that would be wise to add a 3rd one with those colors and the purple really makes it pop. Please see the proposed amounts on each park:

Boris Park	\$70,967.04
Harrington Park	\$164,881.95
Meadows Park	\$217,575.00
Total	\$453,423.99

Please contact me after you have received all site plans and quotes from each park and that you are able to open them up.

Rags



1279 Hazelton-Etna Road SW
Pataskala, OH 43062
614-855-3790
www.midstatesrecreation.com

QUOTATION

Sold To	City of Fraser 33000 Garfield Accounts Payable Fraser, MI, 48026 United States	Ship To	Boris Park 15794 E 14 Mile Fraser, MI, 48026 United States
----------------	--	----------------	---

Date	Quote #	Terms	Rep	Project	Ship Contact
2021-04-23	QTN-07229 Valid Until 05-23-2021		Brion Kilpela	2021 04 Boris Park - Mi Fraser City Of	

Item Code	Description	Qty	Rate	Amount
Notes	Mark for: Boris Park	1.0 Unit	\$ 0.00	\$ 0.00
Drawing #	Drawing #21-2355A structure	1.0 Unit	\$ 43,266.00	\$ 43,266.00
ZZPQDT0N	TRASH DOME TOP	3.0 Unit	\$ 105.00	\$ 315.00
ZZPQL10N	RECEPTACLE LINER	3.0 Unit	\$ 34.00	\$ 102.00
ZZPQL32Q	TRADITIONAL RECEPTACLE	3.0 Unit	\$ 415.00	\$ 1,245.00
ZZPQ230Q	SQUARE TABLE 46IN (surfacemount)	1.0 Unit	\$ 1,321.00	\$ 1,321.00
ZZXX0653	WELCOME SIGN - AGES 2-12	1.0 Unit	\$ 622.00	\$ 622.00
ZZXX0038	WEAR MAT (36in x 36in x 1.5in)	2.0 Unit	\$ 166.00	\$ 332.00
APS-Border 12"	12" Playground Border with Spike	31.0 Unit	\$ 40.00	\$ 1,240.00
APS-ADA Half Ramp	ADA Half Ramp System for use with 8" or 12" borders	1.0 Unit	\$ 725.00	\$ 725.00
Freight	Shipping Charges are estimated and are subject to actual shipping charges incurred at time of shipment.	1.0 Unit	\$ 3,275.00	\$ 3,275.00



1279 Hazelton-Etna Road SW
 Pataskala, OH 43062
 614-855-3790
 www.midstatesrecreation.com

QUOTATION

Item Code	Description	Qty	Rate	Amount
Installation Charges	Installation Charges: Take delivery and install structure, (2) wear mats and border on grade includes slight grading on south side of play area. Includes installation of 3 trash receptacles on 4'x4' concrete pads and ADA pedestal table on 10x10 concrete pad.	1.0 Unit	\$ 15,950.00	\$ 15,950.00
Wood Fiber	(cy) Playground Engineered Wood Fiber Safety Surfacing - ASTM Compliant	46.0 Each	\$ 37.50	\$ 1,725.00
Installation Charges	Installation Charges for horse shoe pits. Includes 36"x36" 6"x6"backboards.	1.0 Unit	\$ 2,350.00	\$ 2,350.00
Notes	Swing Area	1.0 Unit	\$ 0.00	\$ 0.00
BAD6000GRN	4.5 OZ AEROSOL CAN OF SPRAY	12.0 Unit	\$ 14.25	\$ 171.00
APS-Border 12"	12" Playground Border with Spike	21.0 Unit	\$ 40.00	\$ 840.00
ZZXX0224	ACCESSIBLE SWING SEAT w/SILVER SHIELD CHAIN TO 8ft TOP RAIL	1.0 Unit	\$ 987.00	\$ 987.00
ZZXX0265	INFANT SEAT W/SILVER SHIELD FOR 8ft TOP RAIL	1.0 Unit	\$ 223.00	\$ 223.00
ZZXX0260	BELT SEAT W/SILVER SHIELD CHAIN FOR 8ft TOP RAIL	2.0 Unit	\$ 124.00	\$ 248.00
APS-Swing Mat	3' x 5' x 2" Swing Wear Mat - Black	3.0 Unit	\$ 175.00	\$ 525.00
H170	Anchor Shackle Standard Steel Special Head 5/16" - 3/8" dia x 1 1/2" bolt - 1/2" opening	8.0 Unit	\$ 6.93	\$ 55.44
Installation Charges	Installation Charges: Installation of swing seats and wear mats at swings.	1.0 Unit	\$ 550.00	\$ 550.00
Wood Fiber	(cy) Playground Engineered Wood Fiber Safety Surfacing - ASTM Compliant	71.0 Each	\$ 37.50	\$ 2,662.50
Customer Discount	Customer Discounts	1.0 Unit	\$ -7,762.90	\$ -7,762.90
Notes	If ordered prior to May 1st deduct \$3219.00	1.0 Unit	\$ 0.00	\$ 0.00

Subtotal

\$ 70,967.04

Michigan Sales Tax

\$ 0.00




1279 Hazelton-Etna Road SW
Pataskala, OH 43062
614-855-3790
www.midstatesrecreation.com

QUOTATION

Total	\$ 70,967.04
--------------	--------------

Signature (Approval)	_____
Printed Name	_____
Title	_____
Date	_____

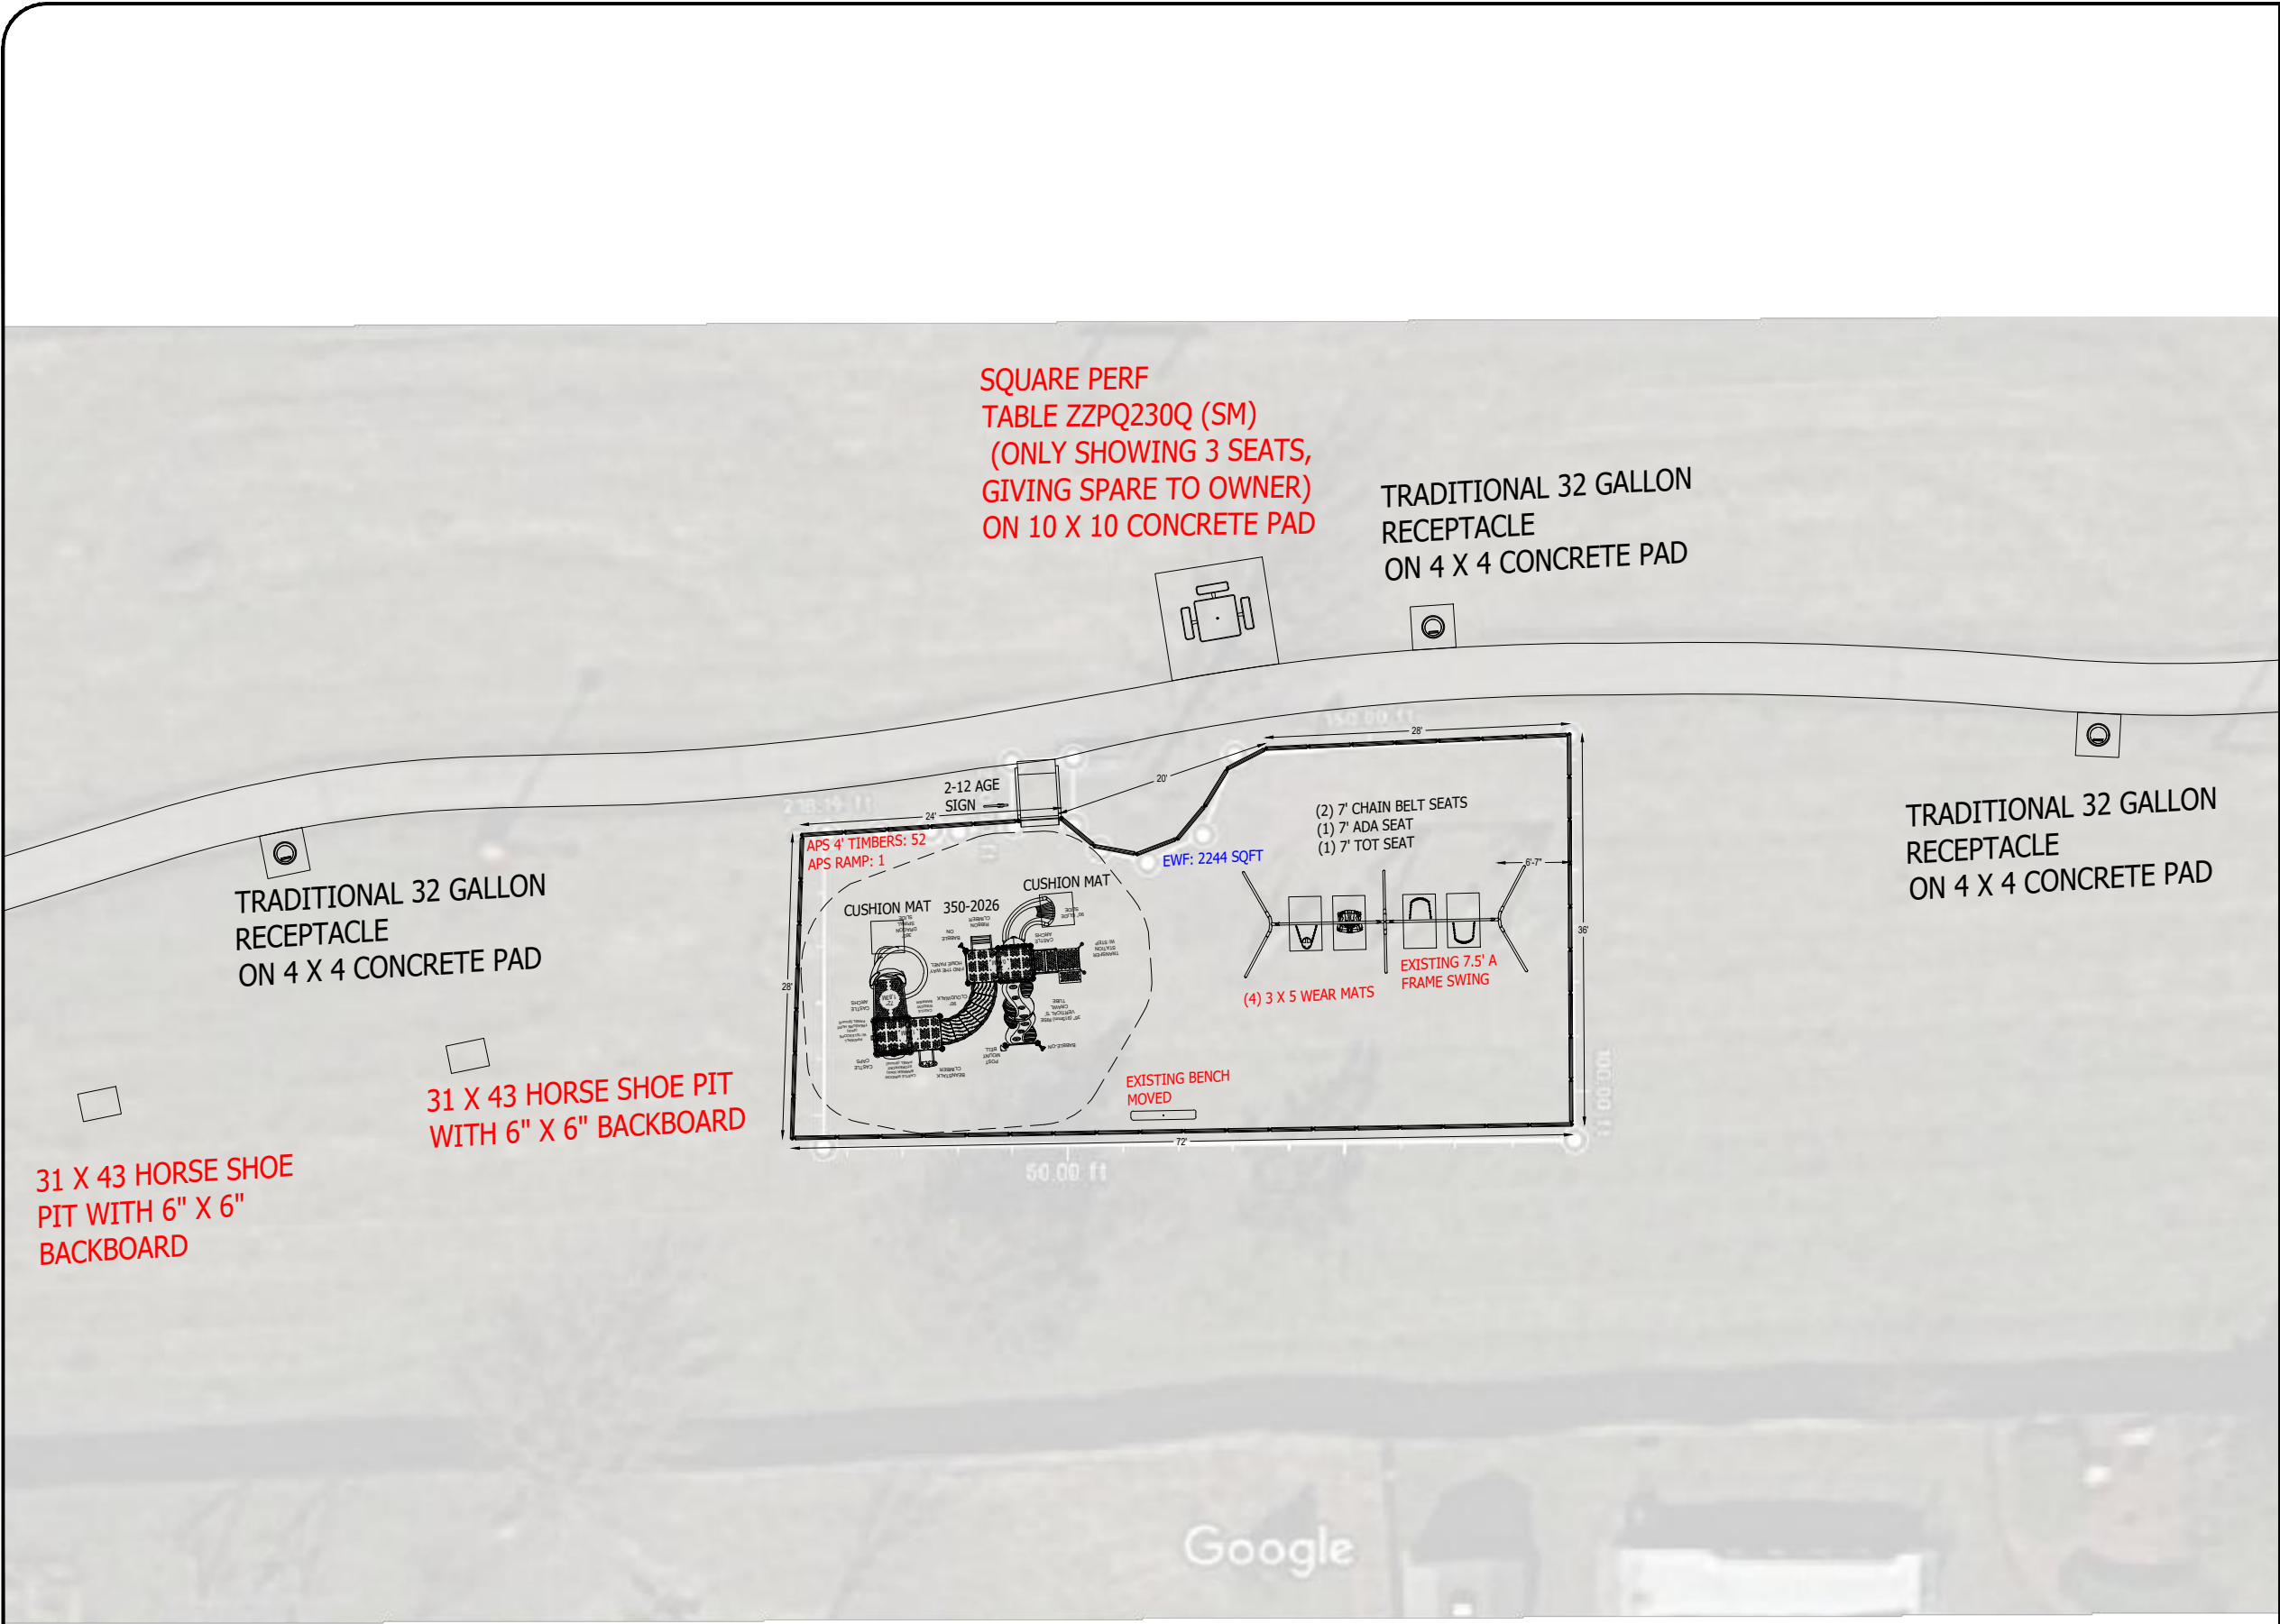

EQUIPMENT SIZE:
X' x Y' x Z'

USE ZONE:
X' x Y'

AREA:
SEE DWG

PERIMETER:
SEE DWG

FALL HEIGHT:
7-6"

USER CAPACITY:
60+

AGE GROUP:
2-12

ADA SCHEDULE	Total Elevated Play Activities: 8		
	Total Ground-Level Play Activities: 4		
	Accessible Elevated Activities	Accessible Ground-Level Activities	Accessible Ground-Level Play Types
Required	4	3	3
Provided	8	4	4

- ✓ ASTM F1487-17
- ✓ CPSC #325



PROJECT NO:
21-2355A

SCALE:
1/8"=1'-0"

DRAWN BY:
pf


Paper Size

DATE:
04/20/2021

B

*PLAYGROUND SUPERVISION REQUIRED

Boris Park
Fraser, M

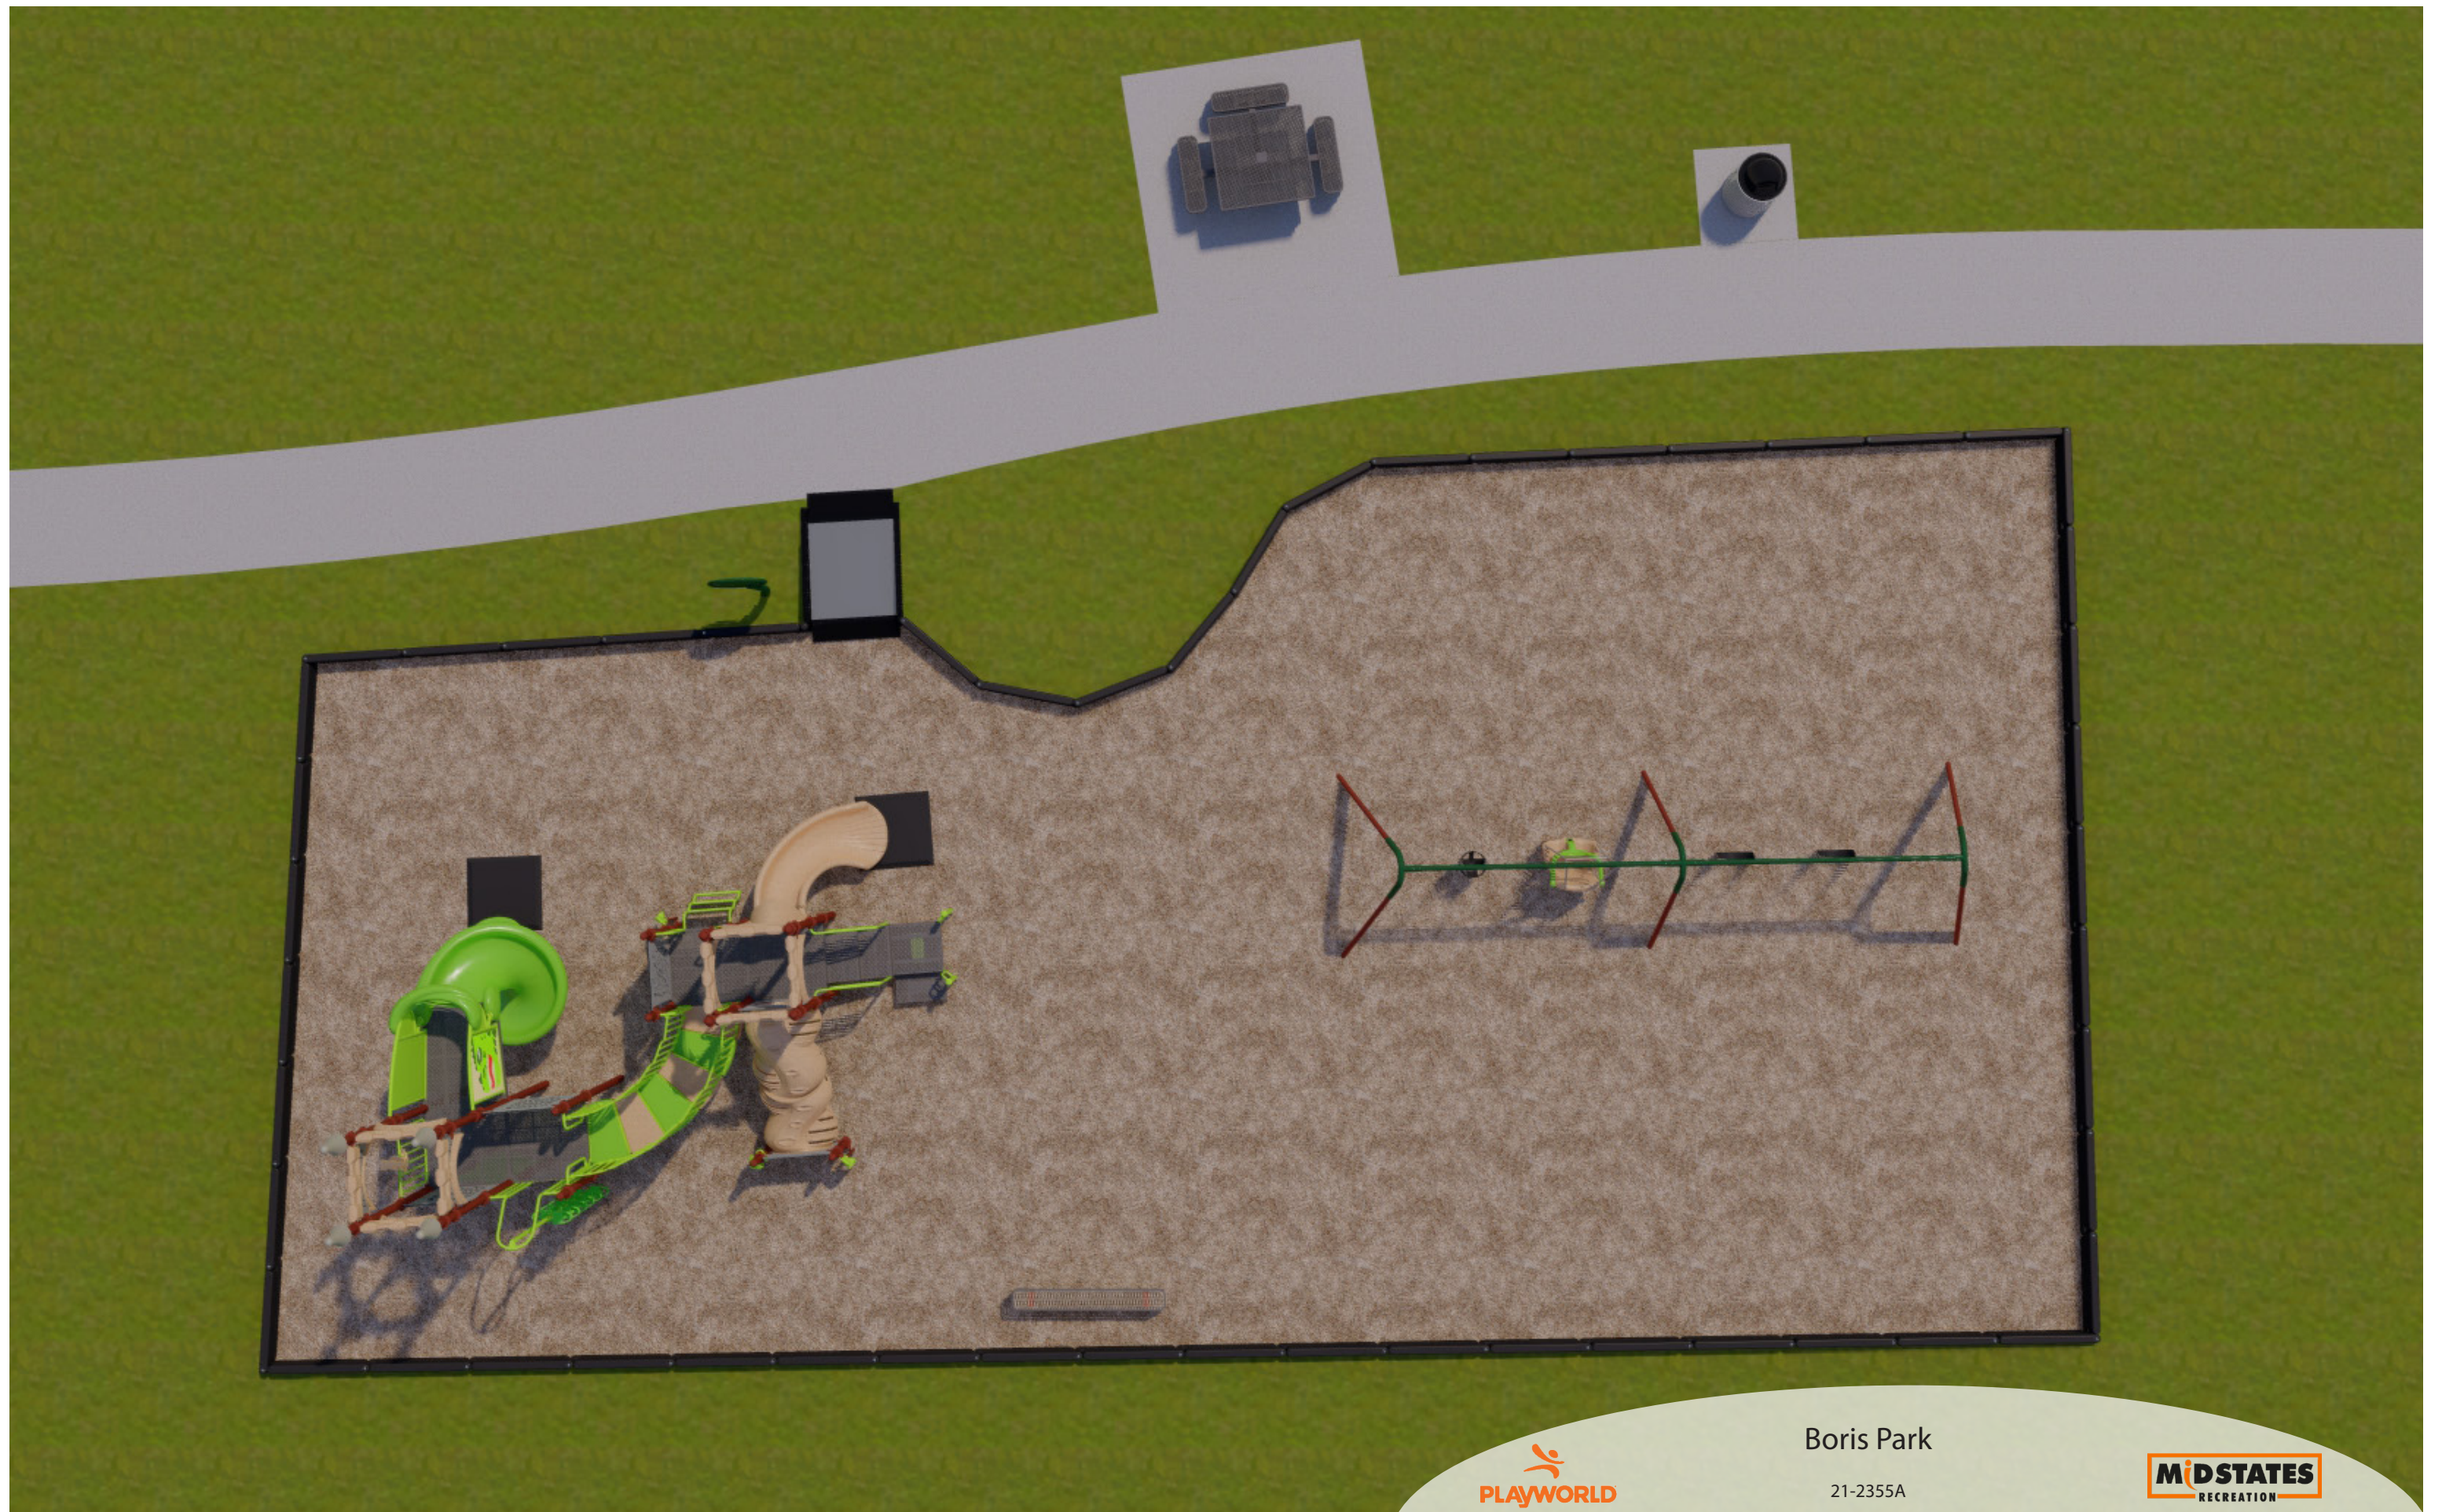




Boris Park

21-2355A





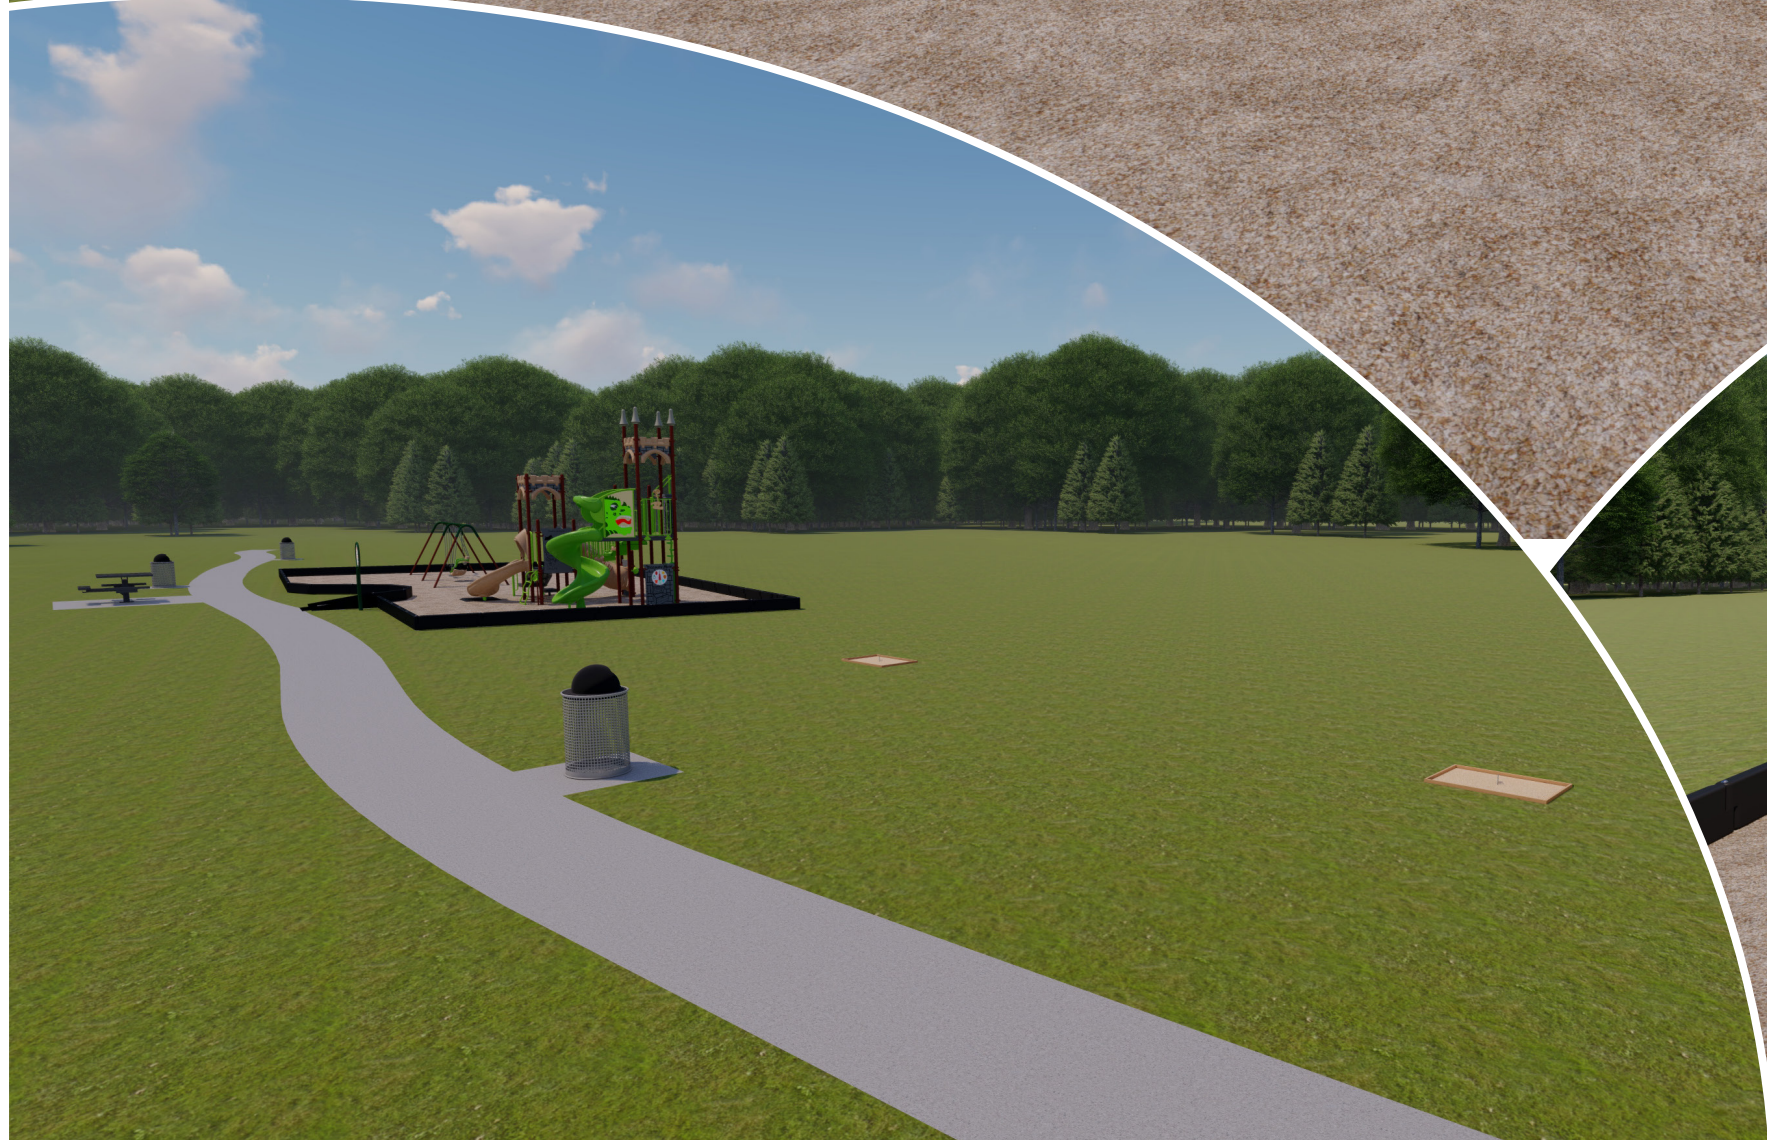

Boris Park



21-2355A





Boris Park

21-2355A





1279 Hazelton-Etna Road SW
Pataskala, OH 43062
614-855-3790
www.midstatesrecreation.com

QUOTATION

Sold To	City of Fraser 33000 Garfield Accounts Payable Fraser, MI, 48026 United States	Ship To	Harrington Park 33278 Paoletti Fraser, MI, 48026 United States
----------------	--	----------------	---

Date	Quote #	Terms	Rep	Project	Ship Contact
2021-04-23	QTN-07230 Valid Until 05-23-2021		Brion Kilpela	2021 04 Harrington Park - Mi Fraser City Of	

Item Code	Description	Qty	Rate	Amount
Notes	Mark for: Harrington Park	1.0 Unit	\$ 0.00	\$ 0.00
Drawing #	Drawing #21-2356A structure	1.0 Unit	\$ 47,758.00	\$ 47,758.00
ZZPQDT0N	TRASH DOME TOP	2.0 Unit	\$ 105.00	\$ 210.00
ZZPQL10N	RECEPTACLE LINER	2.0 Unit	\$ 34.00	\$ 68.00
ZZPQL32Q	TRADITIONAL RECEPTACLE	2.0 Unit	\$ 415.00	\$ 830.00
ZZPQ230Q	SQUARE TABLE 46IN (surfacemount)	2.0 Unit	\$ 1,321.00	\$ 2,642.00
ZZPQG02N	ADJUSTABLE GROUP GRILL	1.0 Unit	\$ 1,485.00	\$ 1,485.00
ZZXX0038	WEAR MAT (36in x 36in x 1.5in)	1.0 Unit	\$ 166.00	\$ 166.00
APS-Border 12"	12" Playground Border with Spike	73.0 Unit	\$ 40.00	\$ 2,920.00
APS-ADA Half Ramp	ADA Half Ramp System for use with 8" or 12" borders	1.0 Unit	\$ 725.00	\$ 725.00
Freight	Shipping Charges are estimated and are subject to actual shipping charges incurred at time of shipment.	1.0 Unit	\$ 3,675.00	\$ 3,675.00



1279 Hazelton-Etna Road SW
Pataskala, OH 43062
614-855-3790
www.midstatesrecreation.com

QUOTATION

Item Code	Description	Qty	Rate	Amount
Installation Charges	Installation Charges: Take delivery and install equipment (2) wear mats and border on grade includes slight grading around merry go round. Includes installation of 2 trash receptacles on 4'x4' concrete pads and (2)ADA pedestal table on 10x10 concrete pad and group grill.	1.0 Unit	\$ 22,828.00	\$ 22,828.00
Wood Fiber	(cy) Playground Engineered Wood Fiber Safety Surfacing - ASTM Compliant	275.0 Each	\$ 37.50	\$ 10,312.50
ZZXX0151	SPINAMI	1.0 Unit	\$ 5,276.00	\$ 5,276.00
ZZXX0496	C - SPRING RIDER FOOTER FRAME	2.0 Unit	\$ 246.00	\$ 492.00
ZZXX0561	COW SPRING RIDER	1.0 Unit	\$ 1,140.00	\$ 1,140.00
ZZXX0563	HORSE SPRING RIDER	1.0 Unit	\$ 1,140.00	\$ 1,140.00
ZZXX0815	3.5in OD 2-UNIT STEEL ARCH SWING- 8ft TOP RAIL	1.0 Unit	\$ 2,030.00	\$ 2,030.00
ZZXX0816	3.5in OD STEEL ARCH SWING 2-UNIT ADD-A-BAY	2.0 Unit	\$ 1,239.00	\$ 2,478.00
ZZXX0224	ACCESSIBLE SWING SEAT w/SILVER SHIELD CHAIN TO 8ft TOP RAIL	1.0 Unit	\$ 987.00	\$ 987.00
ZZXX0635	SWING ALONG SEAT TO 8ft TOP RAIL	1.0 Unit	\$ 961.00	\$ 961.00
ZZXX0265	INFANT SEAT W/SILVER SHIELD FOR 8ft TOP RAIL	2.0 Unit	\$ 223.00	\$ 446.00
ZZXX0260	BELT SEAT W/SILVER SHIELD CHAIN FOR 8ft TOP RAIL	2.0 Unit	\$ 124.00	\$ 248.00
APS-Swing Mat	3' x 5' x 2" Swing Wear Mat - Black	5.0 Unit	\$ 175.00	\$ 875.00
Coverworx	Model #HX-24-612-FCP-1212:Steelworx Hexagon, 24', 8' Eave, 4:12 pitch,per our specs , w/ Polyester Powder, Coated Frame w/ 24 ga MultiRib Metal Roofing w/ CUSTOM 1212 Pitch Custom Functional Cupola. Includes sealed drawings and freight	1.0 Unit	\$ 25,825.00	\$ 25,825.00



1279 Hazelton-Etna Road SW
Pataskala, OH 43062
614-855-3790
www.midstatesrecreation.com

QUOTATION

Item Code	Description	Qty	Rate	Amount
Installation Charges	Installation Charges: Take delivery, building permit, excavation, provide (6) 30" x60" reinforced footings. Erection of shelter and multi rib metal roof. Provide hexagonal slab 2' beyond eaves. Includes 3'x6' transition walk to shelter. Restore around perimeter of shelter.	1.0 Unit	\$ 26,650.00	\$ 26,650.00
Installation Charges	Provide 2x6 T&G decking for shelter	1.0 Unit	\$ 13,175.00	\$ 13,175.00
Notes	Proposal does not include site plan review or third party bolt inspections can be provided if required at an additional cost.	1.0 Unit	\$ 0.00	\$ 0.00
Customer Discount	Customer Discounts	1.0 Unit	\$ -10,460.55	\$ -10,460.55
Notes	If ordered prior to May 1st deduct \$4785.00	1.0 Unit	\$ 0.00	\$ 0.00

Subtotal	\$ 164,881.95
Michigan Sales Tax	\$ 0.00
Total	\$ 164,881.95

Signature _____
(Approval)

Printed Name _____

Title _____

Date _____


Fabrizio Dr

Fabrizio Dr

Fabrizio Dr

Paoletti Dr

APS 4' TIMBERS: 73
APS RAMP: 1

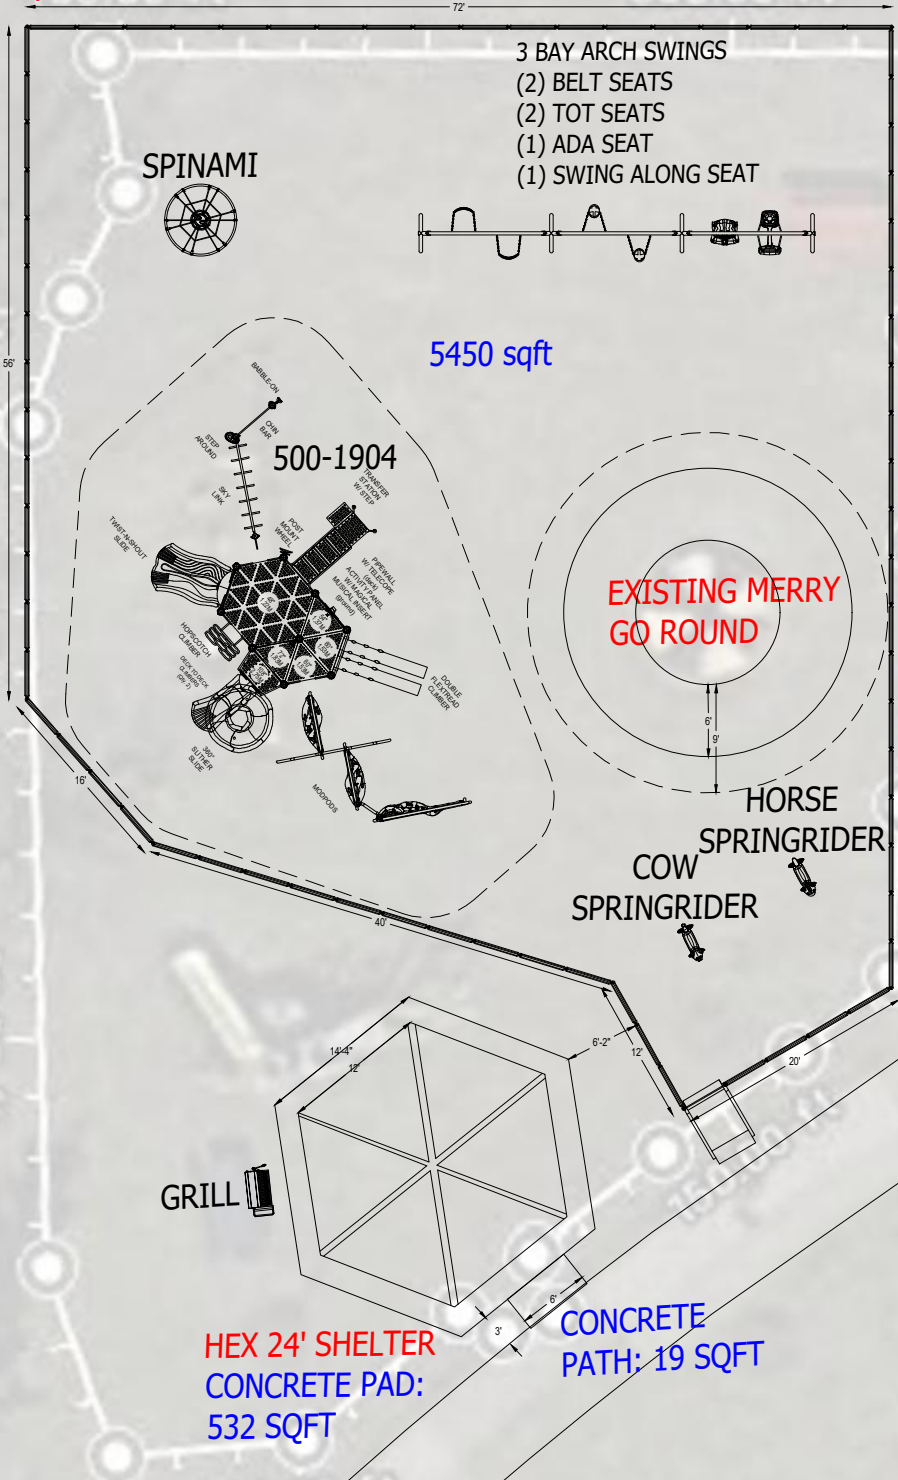

SQUARE PERF
TABLE ZZPQ230Q (SM)
(ONLY SHOWING 3 SEATS, GIVING
SPARE TO OWNER)

SQUARE PERF
TABLE ZZPQ230Q (SM)
(ONLY SHOWING 3 SEATS, GIVING
SPARE TO OWNER)



EQUIPMENT SIZE:
X' x Y' x Z'

USE ZONE:
X' x Y'

AREA: **SEE DWG** PERIMETER: **SEE DWG**

FALL HEIGHT:
9 FT

USER CAPACITY: **80+** AGE GROUP: **5-12**

ADA SCHEDULE	Total Elevated Play Activities: 8		
	Total Ground-Level Play Activities: 4		
	Accessible Elevated Activities	Accessible Ground-Level Activities	Accessible Ground-Level Play Types
Required	4	3	3
Provided	7	4	4

☒ ASTM F1487-17
☐ CPSC #325



PROJECT NO:
21-2356A

SCALE:
1/16"=1'-0"

DRAWN BY:
PF

Paper Size

DATE:
04/20/2021

B

*PLAYGROUND SUPERVISION REQUIRED

Harrington Park

Fraser, MI





Harrington Park



21-2356A










Harrington Park



21-2356A



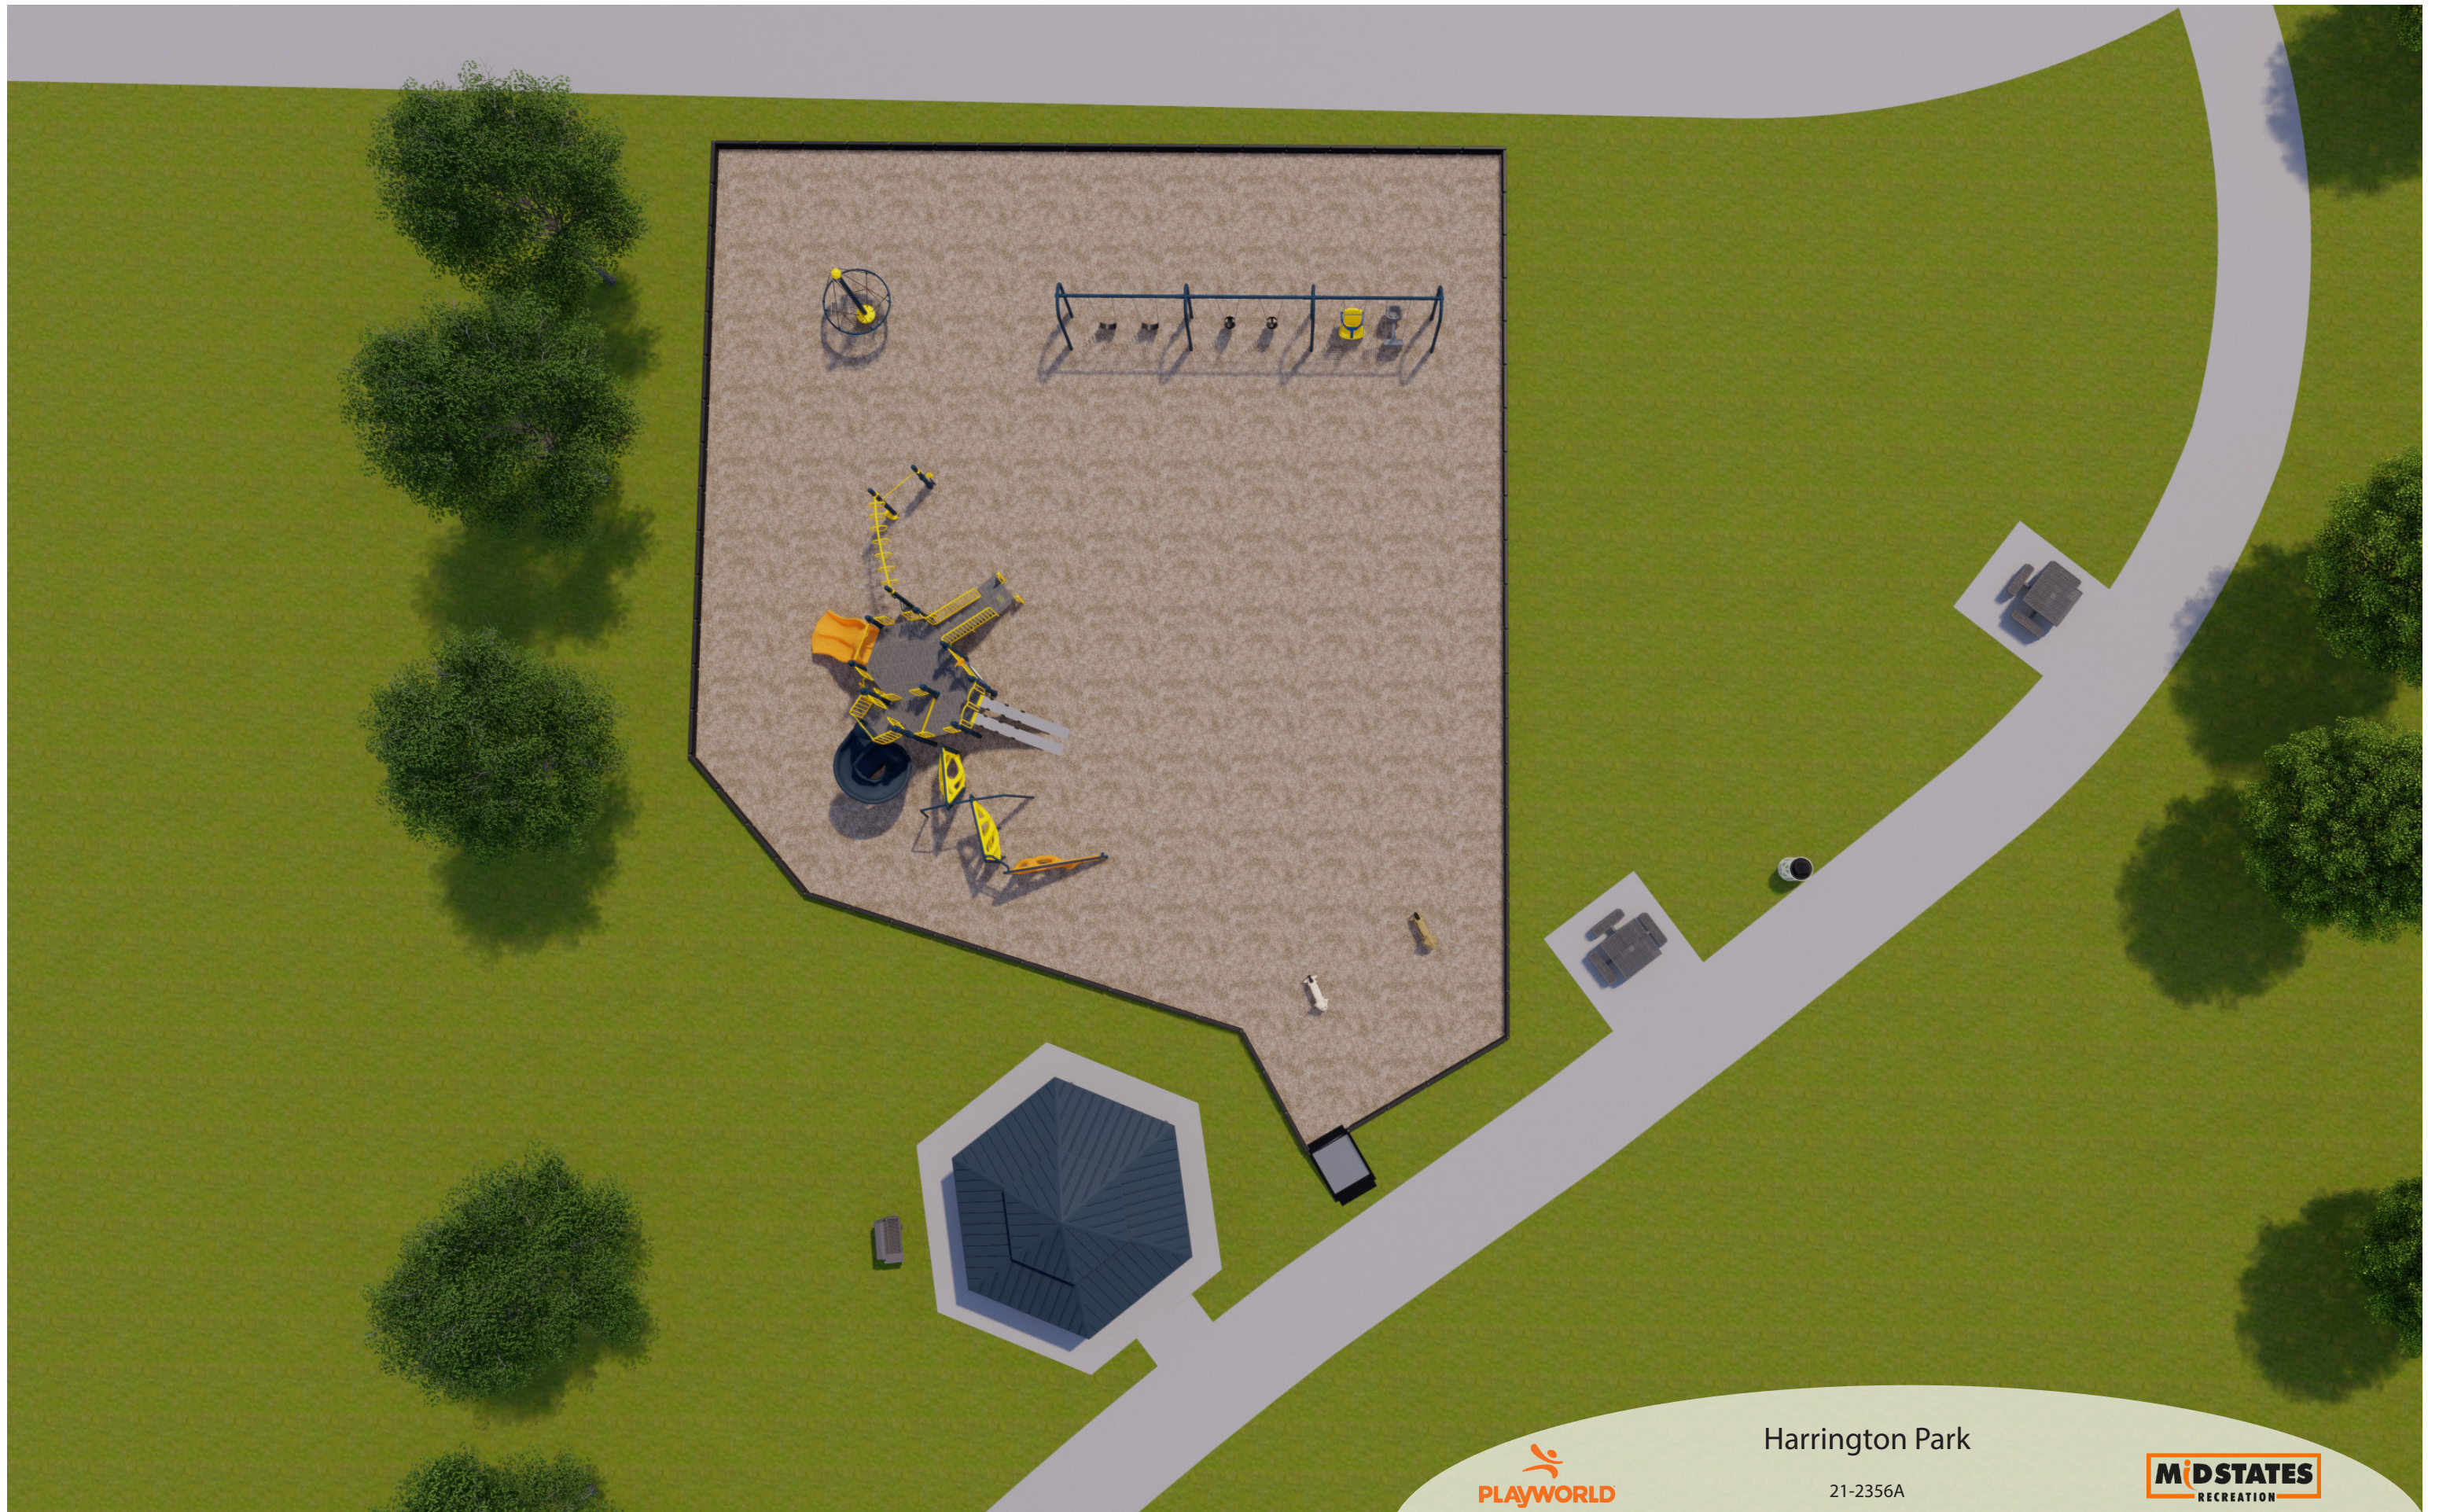



Harrington Park



21-2356A









Harrington Park



1279 Hazelton-Etna Road SW
Pataskala, OH 43062
614-855-3790
www.midstatesrecreation.com

QUOTATION

Sold To	City of Fraser 33000 Garfield Accounts Payable Fraser, MI, 48026 United States	Ship To	Meadows Park 15505 Sugar Maple Fraser, MI, 48195 United States
----------------	--	----------------	---

Date	Quote #	Terms	Rep	Project	Ship Contact
2021-04-23	QTN-07236 Valid Until 05-23-2021		Brion Kilpela	2021 04 Meadows Park - Mi Fraser City Of	

Item Code	Description	Qty	Rate	Amount
Notes	Mark for: Meadows Park	1.0 Unit	\$ 0.00	\$ 0.00
Drawing #	Drawing #21-2357A structure	1.0 Unit	\$ 72,267.00	\$ 72,267.00
ZZPQDT0N	TRASH DOME TOP	2.0 Unit	\$ 105.00	\$ 210.00
ZZPQL10N	RECEPTACLE LINER	2.0 Unit	\$ 34.00	\$ 68.00
ZZPQL32Q	TRADITIONAL RECEPTACLE	2.0 Unit	\$ 415.00	\$ 830.00
ZZPQ230Q	SQUARE TABLE 46IN (surfacemount)	1.0 Unit	\$ 1,321.00	\$ 1,321.00
ZZPQG02N	ADJUSTABLE GROUP GRILL	1.0 Unit	\$ 1,485.00	\$ 1,485.00
ZZPQBRKS	MULTI-BIKE SQUIGGLE (SM)	1.0 Unit	\$ 335.00	\$ 335.00
ZZXX0038	WEAR MAT (36in x 36in x 1.5in)	2.0 Unit	\$ 166.00	\$ 332.00
APS-Border 12"	12" Playground Border with Spike	99.0 Unit	\$ 40.00	\$ 3,960.00
APS-ADA Half Ramp	ADA Half Ramp System for use with 8" or 12" borders	2.0 Unit	\$ 725.00	\$ 1,450.00
Freight	Shipping Charges are estimated and are subject to actual shipping charges incurred at time of shipment.	1.0 Unit	\$ 4,275.00	\$ 4,275.00

QUOTATION

Item Code	Description	Qty	Rate	Amount
Installation Charges	Installation Charges: Take delivery and install equipment, (2) wear mats and border on grade. Includes installation of 2 trash receptacles on 4'x4' concrete pads and (1)ADA pedestal table on 10x10 concrete pad, group grill and 12x5 bike rack pad.	1.0 Unit	\$ 25,650.00	\$ 25,650.00
Wood Fiber	(cy) Playground Engineered Wood Fiber Safety Surfacing - ASTM Compliant	300.0 Each	\$ 37.50	\$ 11,250.00
ZZXX0192	UNITY TEETER TUNNEL - PERF TOP	1.0 Unit	\$ 9,752.00	\$ 9,752.00
ZZXX0044	BING BOING	1.0 Unit	\$ 3,801.00	\$ 3,801.00
ZZXX0483	COZY COCOON - SPINNING	1.0 Unit	\$ 3,225.00	\$ 3,225.00
ZZXX0150	OVERDRIVE	1.0 Unit	\$ 3,951.00	\$ 3,951.00
ZZXX0495	SPRING RIDER FOOTER FRAME	2.0 Unit	\$ 195.00	\$ 390.00
ZZXX0721	DUCK WITH COIL SPRING	1.0 Unit	\$ 1,230.00	\$ 1,230.00
ZZXX0737	CHIPMUNK WITH COIL SPRING	1.0 Unit	\$ 1,230.00	\$ 1,230.00
ZZXX0815	3.5in OD 2-UNIT STEEL ARCH SWING- 8ft TOP RAIL	1.0 Unit	\$ 2,030.00	\$ 2,030.00
ZZXX0816	3.5in OD STEEL ARCH SWING 2-UNIT ADD-A-BAY	2.0 Unit	\$ 1,239.00	\$ 2,478.00
ZZXX0224	ACCESSIBLE SWING SEAT w/SILVER SHIELD CHAIN TO 8ft TOP RAIL	1.0 Unit	\$ 987.00	\$ 987.00
ZZXX0635	SWING ALONG SEAT TO 8ft TOP RAIL	1.0 Unit	\$ 961.00	\$ 961.00
ZZXX0265	INFANT SEAT W/SILVER SHIELD FOR 8ft TOP RAIL	2.0 Unit	\$ 223.00	\$ 446.00
ZZXX0260	BELT SEAT W/SILVER SHIELD CHAIN FOR 8ft TOP RAIL	2.0 Unit	\$ 124.00	\$ 248.00
APS-Swing Mat	3' x 5' x 2" Swing Wear Mat - Black	5.0 Unit	\$ 175.00	\$ 875.00
Coverworx	Model #HX-24-612-FCP-1212:Steelworx Hexagon, 24', 8' Eave, 4:12 pitch,per our specs , w/ Polyester Powder, Coated Frame w/ 24 ga MultiRib Metal Roofing w/ CUSTOM 1212 Pitch Custom Functional Cupola. Includes sealed drawings and freight	1.0 Unit	\$ 25,825.00	\$ 25,825.00



1279 Hazelton-Etna Road SW
Pataskala, OH 43062
614-855-3790
www.midstatesrecreation.com

QUOTATION

Item Code	Description	Qty	Rate	Amount
-----------	-------------	-----	------	--------

Installation Charges	Installation Charges: Take delivery, building permit, excavation, provide (6) 30" x60" reinforced footings. Erection of shelter and multi rib metal roof. Provide hexagonal slab 2' beyond eaves. Includes 15'x6' transition walk to shelter.	1.0 Unit	\$ 27,550.00	\$ 27,550.00
Installation Charges	Provide 2x6 T&G decking for shelter	1.0 Unit	\$ 13,175.00	\$ 13,175.00
Notes	Proposal does not include site plan review or third party bolt inspections can be provided if required at an additional cost.	1.0 Unit	\$ 0.00	\$ 0.00
Installation Charges	Installation Charges for 75 ton sand for Volleyball. Excavate edges of existing area to accommodate a 28x55 sand volleyball. Include 226 LF of 4" perforated tile in pea stone trench to daylight. Bison SVB200A Volleyball System.	1.0 Unit	\$ 13,347.00	\$ 13,347.00
Customer Discount	Customer Discounts	1.0 Unit	\$ -17,359.00	\$ -17,359.00
Notes	If ordered prior to May 1st deduct \$8524.00	1.0 Unit	\$ 0.00	\$ 0.00

Subtotal	\$ 217,575.00
Michigan Sales Tax	\$ 0.00
Total	\$ 217,575.00

Signature _____
(Approval)

Printed Name _____

Title _____



1279 Hazelton-Etna Road SW
Pataskala, OH 43062
614-855-3790
www.midstatesrecreation.com

QUOTATION

Date



Meadows Park Color Op1




Meadows Park Color Op1



21-2357A





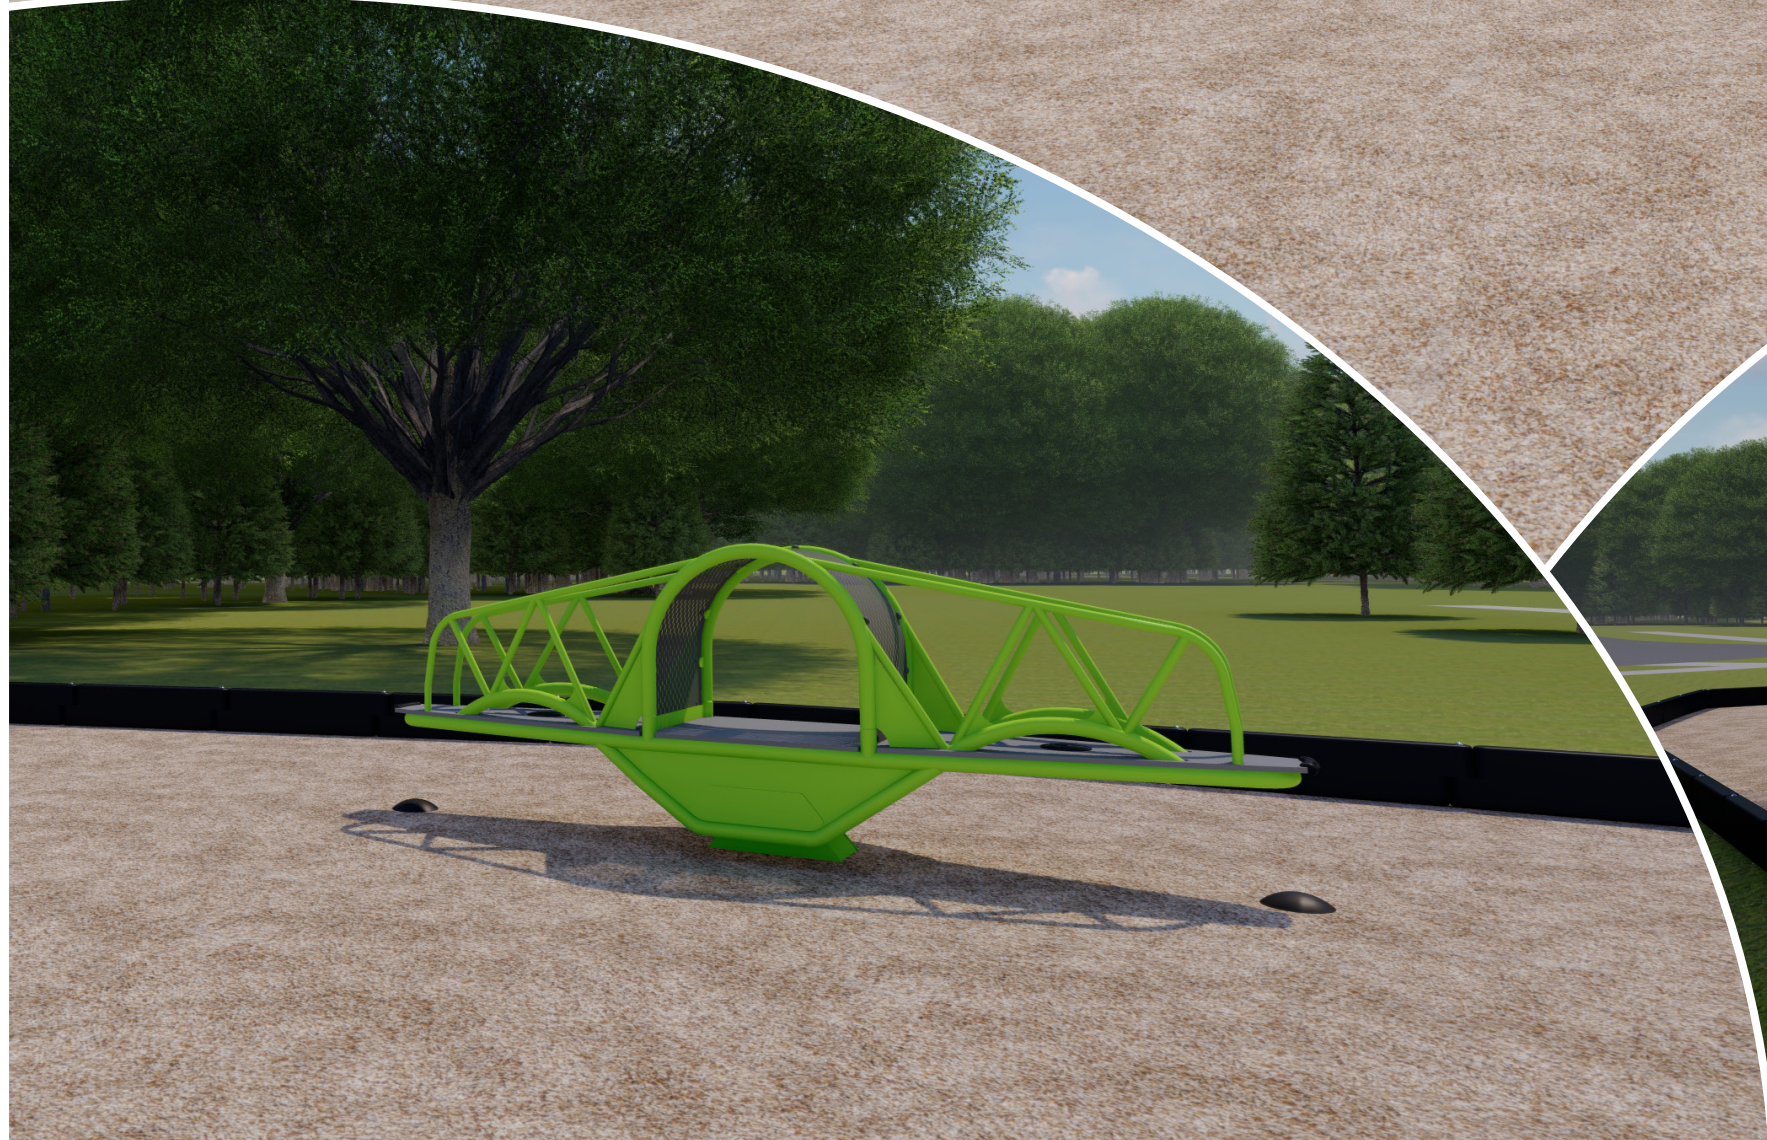

Meadows Park Color Op1




21-2357A





Meadows Park Color Op1

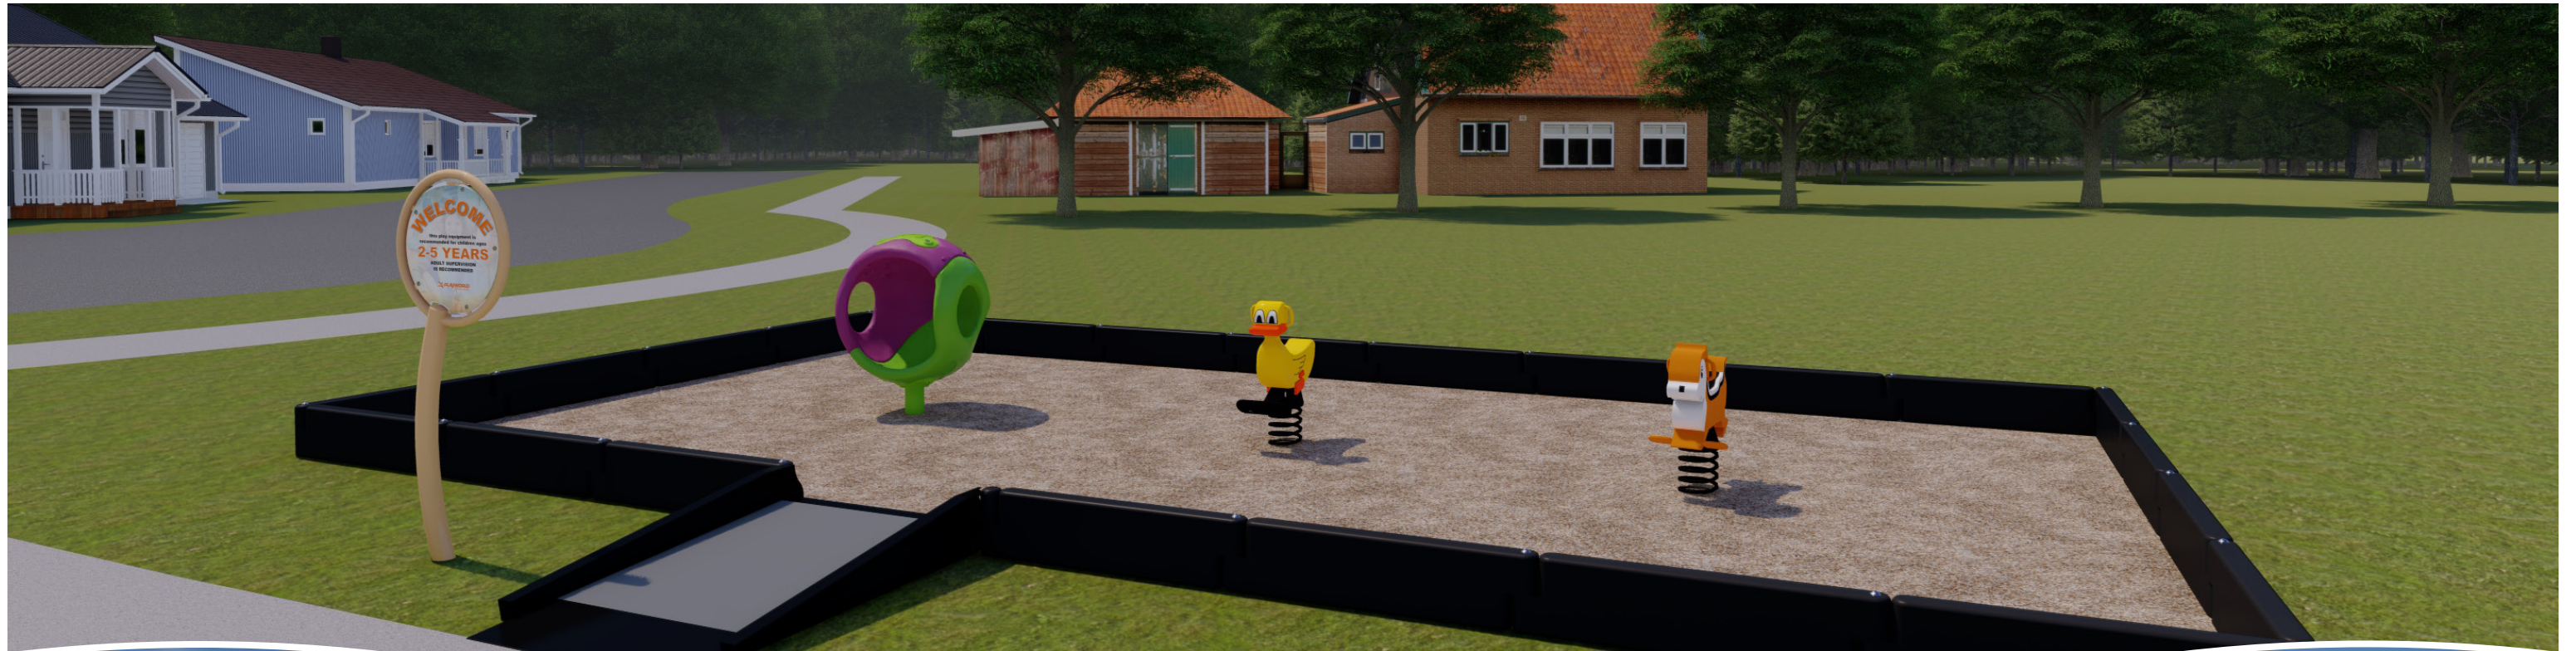

Meadows Park Color Op1



Meadows Park Color Op1





Meadows Park Color Op2



21-2357A








Meadows Park Color Op2



21-2357A





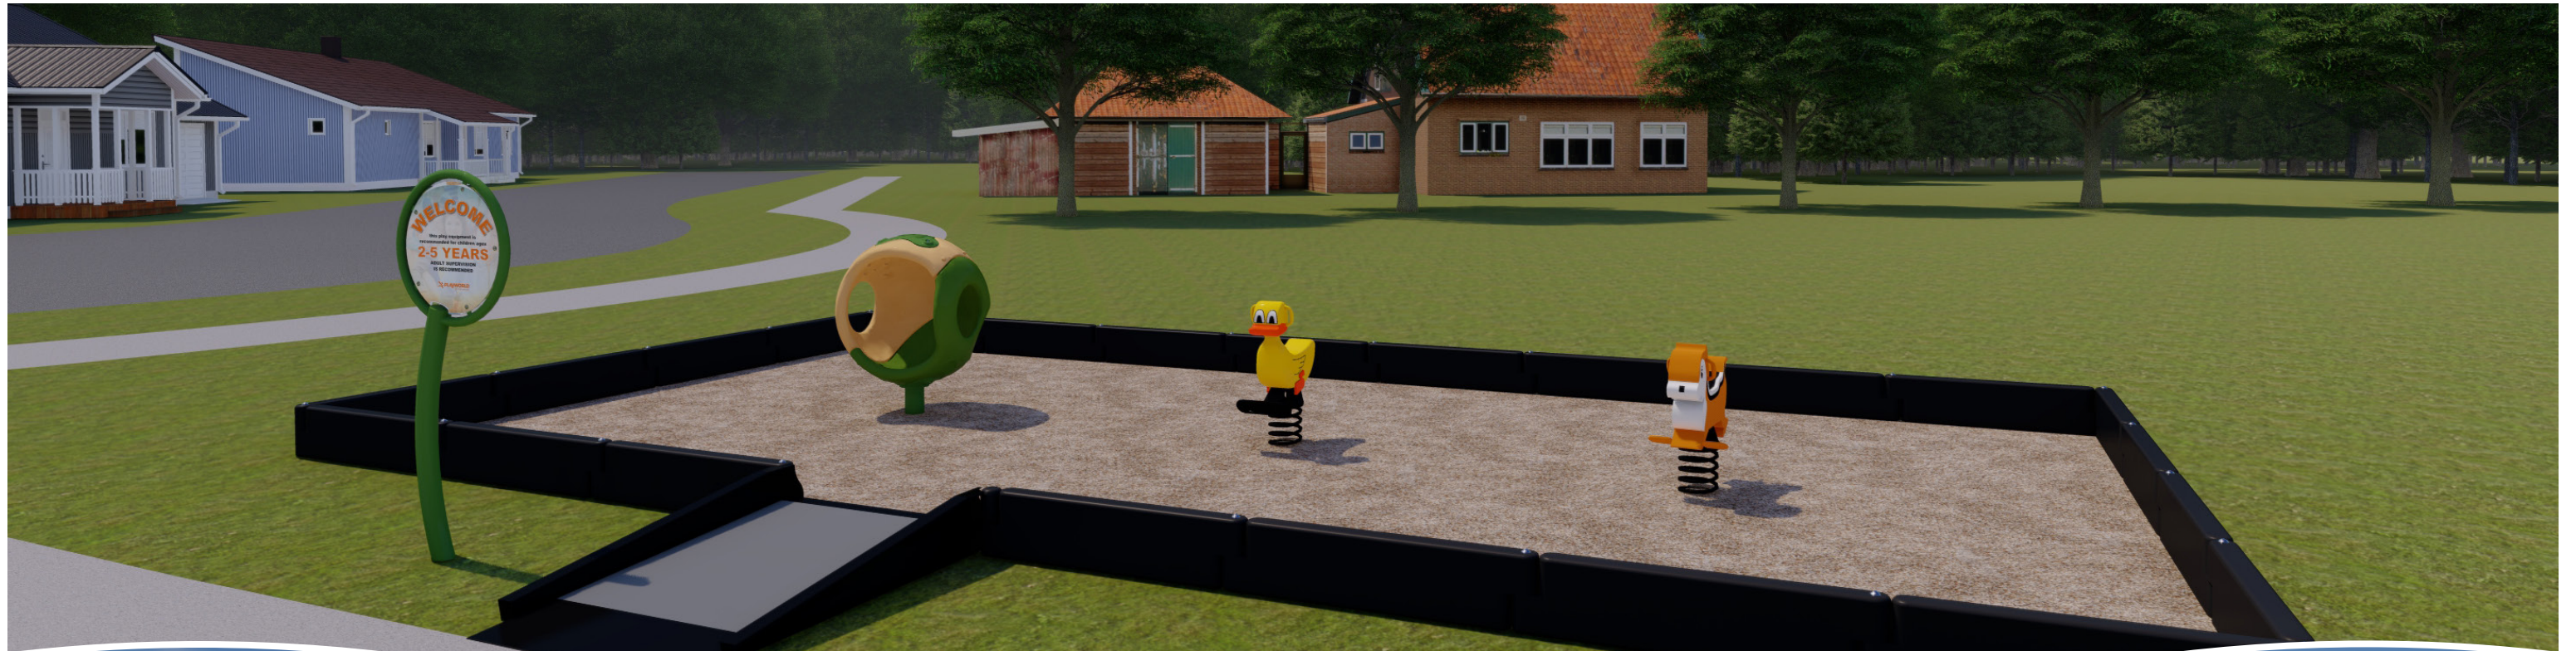

Meadows Park Color Op2



21-2357A



